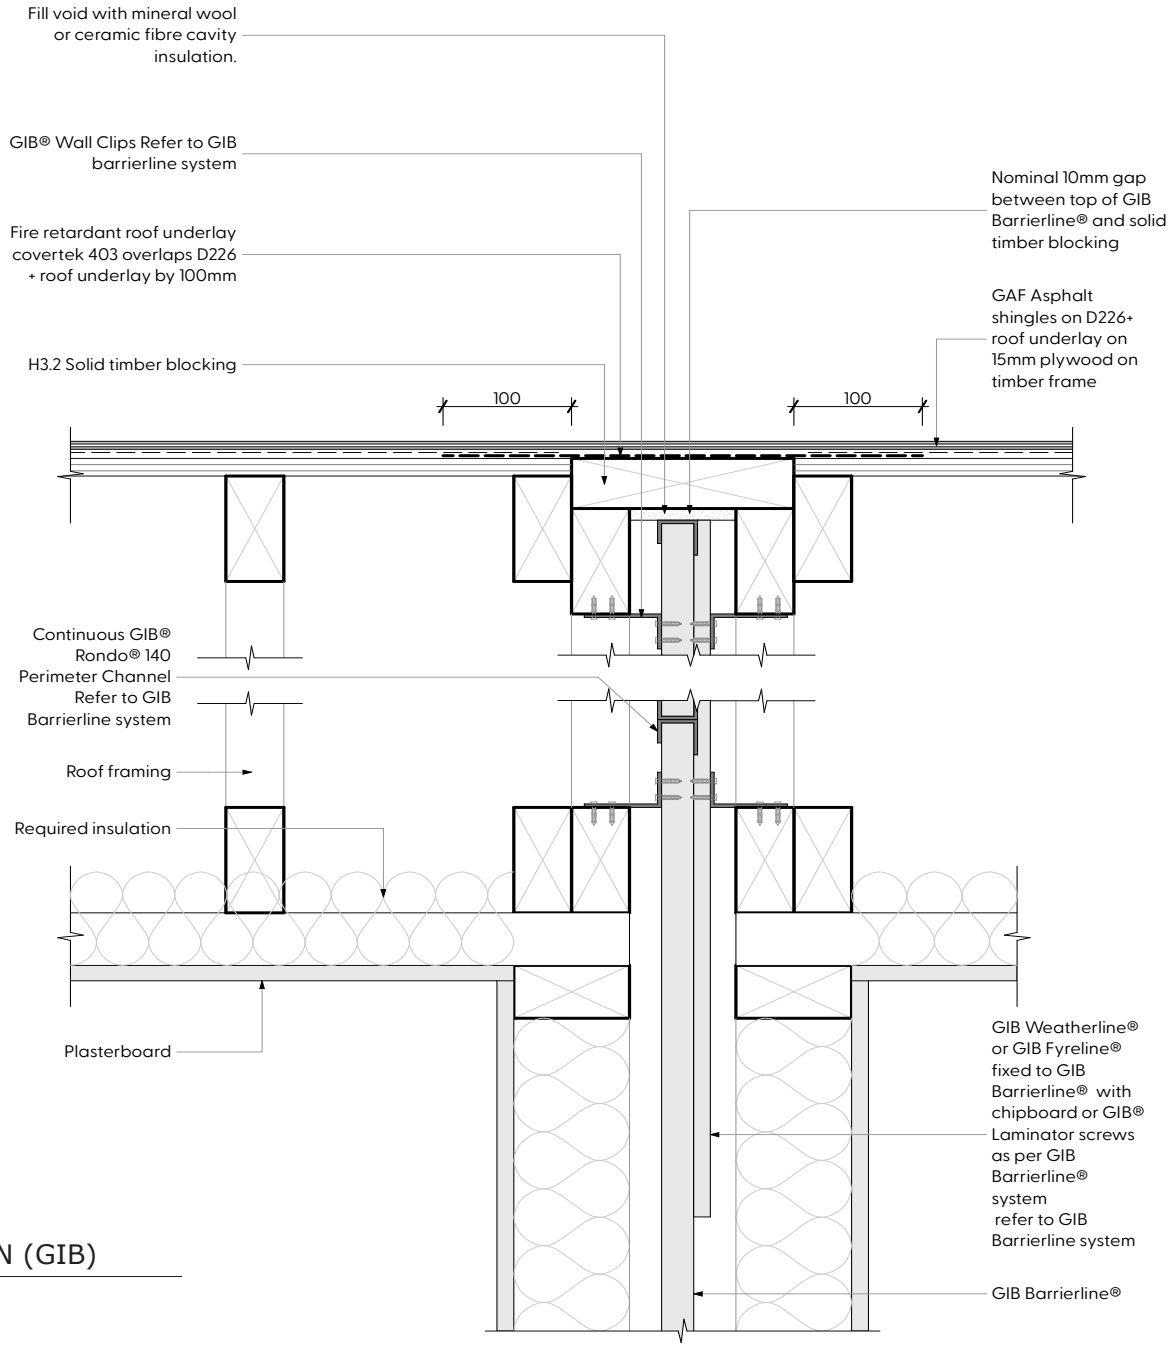

INTERTENANCY ROOF JUNCTION (GIB)

Scale: N.T.S.

Notes:
This detail has been designed by DEASIGNFIRE Architects & Fire Consultants for GAF Shingle systems, BRANZ Appraisal 529.

Detail has been externally reviewed by (GIB) Winstone Wallboards LTD and BRANZ Technical Services.

GAF **Shingle** Roof Systems

BRANZ Appraised
Appraisal No.529 [2022]

Notes: This detail is in accordance with the BRANZ Appraisal certification. Contact us for any required customization.
© Ultraguard LTD

Technical Support and Advice:
Email: technical@gaf.nz
Call: 0800 42 33 55
Web: www.gafroofing.co.nz/TPO
GAF New Zealand Distributor

Drawing Title:		
GAF Asphalt Shingle Roofing		
REF:	Date:	Version:
S-134	03/02/2025	A