Down pipe spreaders are critical for water discharge onto the shingle roof

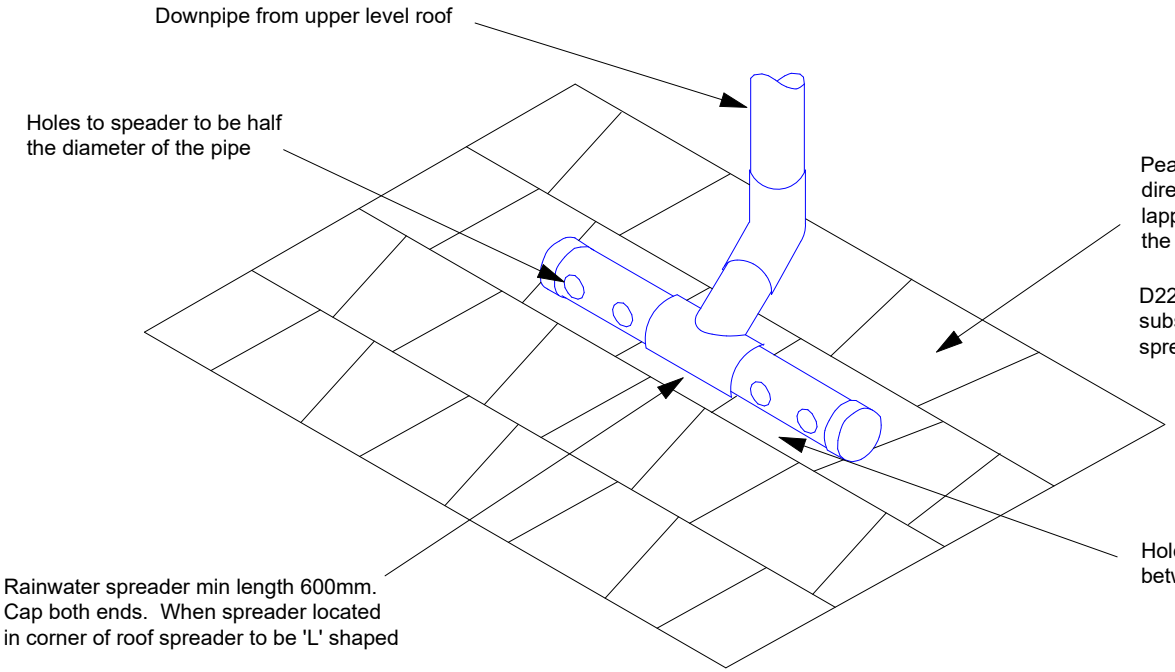

SHINGLE ROOF RAIN WATER SPREADER

Scale: N.T.S.

Notes:

MAX 25m2 CATCHMENT PER SPREADER SHALL BE PERMITTED TO DISCHARGE ONTO LOWER ROOF AREA.

DO NOT DISCHARGE OVER SHINGLE JUNCTION.

GAF Shingle Roof Systems

UltraGuard Roofing Systems

BRANZ Appraised Appraisal No.529

Notes: This detail is in accordance with the BRANZ Appraisal certification. Contact us for any required customization.

© Ultraguard LTD

Technical Support and Advice:
Email: technical@gaf.nz
Call: 0800 42 33 55
Web: www.gafroofing.co.nz
GAF New Zealand Distributor

Drawing Title: GAF Asphalt Shingle Roofing

REF:	Date:	Version:
S-121	01/01/2025	A