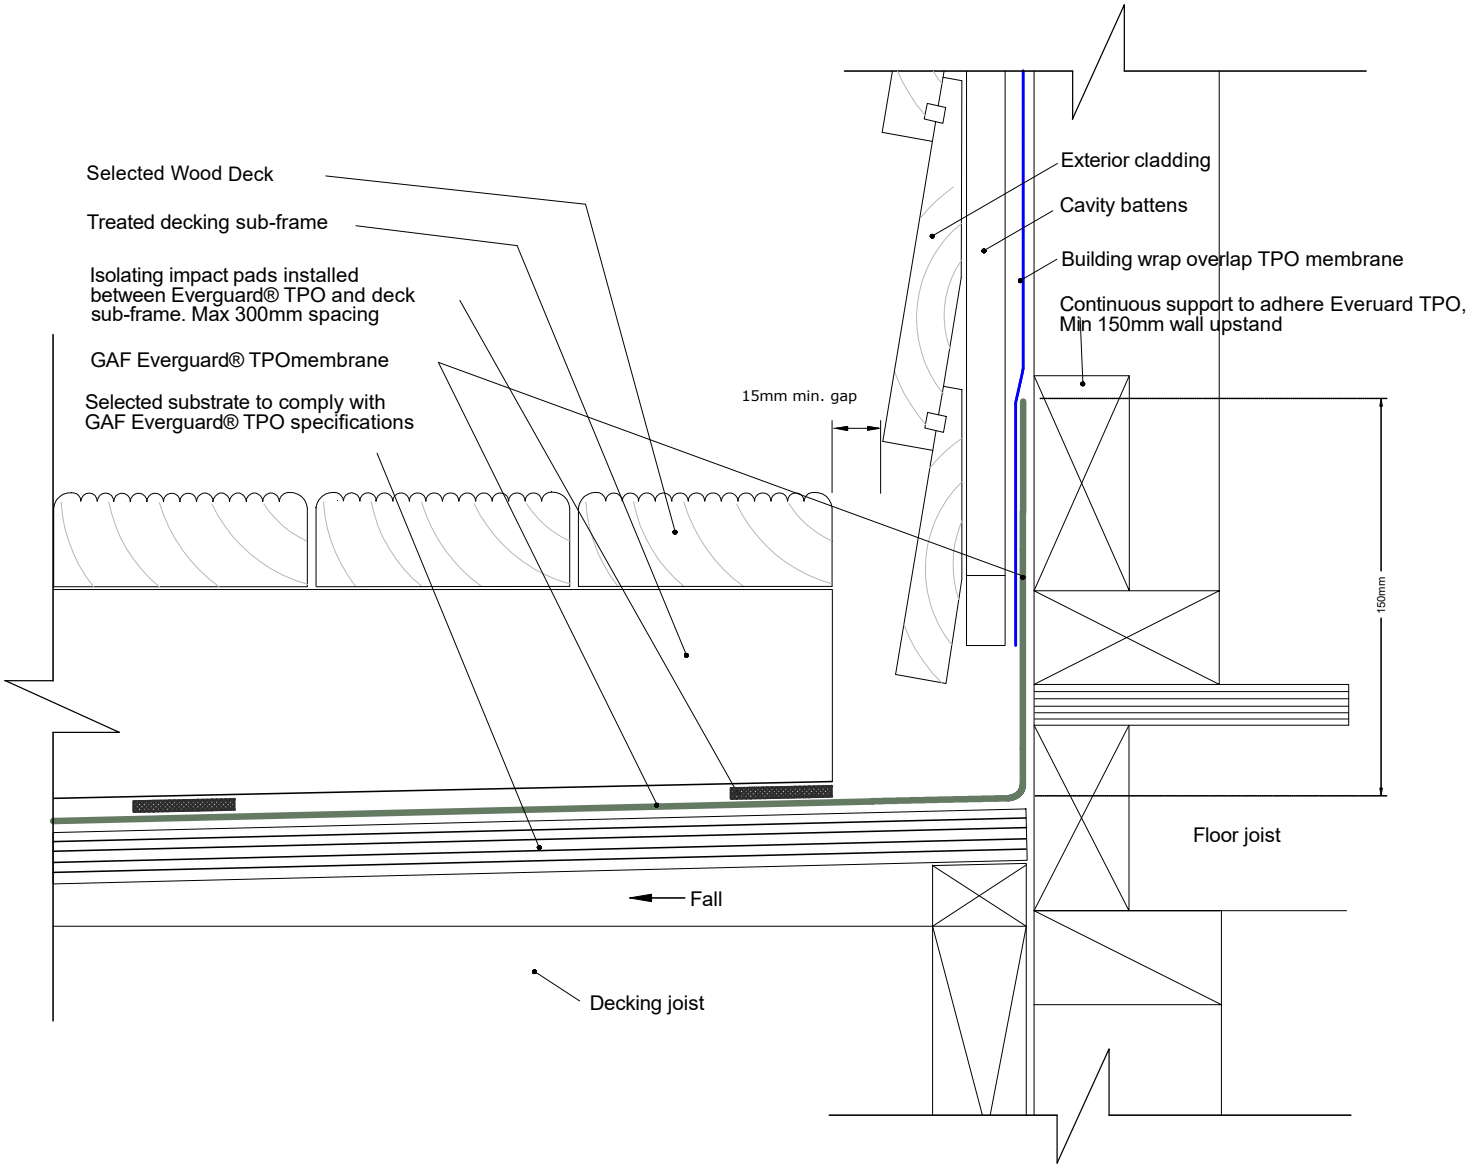

FLOATING TIMBER RAFTER - WALL

Scale: N.T.S.

EverGuard® TPO Smooth Membrane

CodeMark CMNZ-10007

BRANZ Appraised Appraisal No.823 [2020]

Notes: This detail is in accordance with the BRANZ Appraisal and CodeMark certification. Please contact us for any required customization.

© Ultraguard LTD

Technical Support and Advice:
Email: technical@gaf.nz
Call: 0800 42 33 55
Web: www.gafroofing.co.nz/TPO
GAF New Zealand Distributor

Drawing Title:		
GAF EverGuard TPO Roofing		
REF:	Date:	Version:
T-606	17/01/2025	A